8.1.1 Initial Design Scheme



WATG

Dana Point Harbor Hotel

Dana Point, California

PERSPECTIVE VIEW - PROMENADE NEAR FULL SERVICE HOTEL

174056 | 1 May 2017 | Concept Design

8.1.1 Initial Design Scheme



WATG

Dana Point Harbor Hotel

Dana Point, California

PERSPECTIVE VIEW - PROMENADE NEAR FULL SERVICE HOTEL

174056 | 1 May 2017 | Concept Design

8.1.1 Initial Design Scheme



WATG

Dana Point Harbor Hotel

Dana Point, California

PERSPECTIVE VIEW - FULL SERVICE HOTEL

174056 | 1 May 2017 | Concept Design

8.1.1 Initial Design Scheme



WATG

Dana Point Harbor Hotel

Dana Point, California

PERSPECTIVE VIEW - AFFORDABLE SELECT SERVICE HOTEL

174056 | 1 May 2017 | Concept Design

8.1.1 Initial Design Scheme



WATG

Dana Point Harbor Hotel

Dana Point, California

PERSPECTIVE VIEW - PROMENADE NEAR AFFORDABLE SELECT SERVICE HOTEL

174056 | 1 May 2017 | Concept Design

8.1.1 Initial Design Scheme



WATG

Dana Point Harbor Hotel

Dana Point, California

PERSPECTIVE VIEW - FROM AFFORDABLE SELECT SERVICE HOTEL

8.1.1 Initial Design Scheme



WATG

Dana Point Harbor Hotel

Dana Point, California

PERSPECTIVE VIEW - MARINA & AFFORDABLE SELECT SERVICE HOTEL ARRIVAL


174056 | 1 May 2017 | Concept Design

8.1.2 SITE DEMOLITION PLAN

COMMERCIAL CORE RETAIL AND HOTEL AREAS

COMMERCIAL CORE AREA DEMOLITION ©

NOT SHOWN	PHASE 1	PUBLIC STREET IMPROVEMENTS
	PHASE 2	DEMO EXISTING DAY-BOATER AND PARKING LOTS
	PHASE 3	RENOVATE EXISTING WHARF BUILDINGS AND PARKING LOT
	PHASE 4A	EXISTING PARKING LOT AND BOATER SERVICES BUILDING
	PHASE 4B	TWO EXISTING RETAIL BUILDINGS, BOATER SERVICES BUILDING AND EXISTING PARKING LOT
	PHASE 5	REMAINING EXISTING RETAIL BUILDINGS AND RENOVATION CASITAS PLACE
	PHASE 6	PARTIAL REMOVAL OF EXISTING GOLDEN LANTERN ENTRY ROAD
	PHASE 7	REMAINING PORTION OF EXISTING GOLDEN LANTERN ENTRY ROAD AND EXISTING RETAIL PARKING LOT.

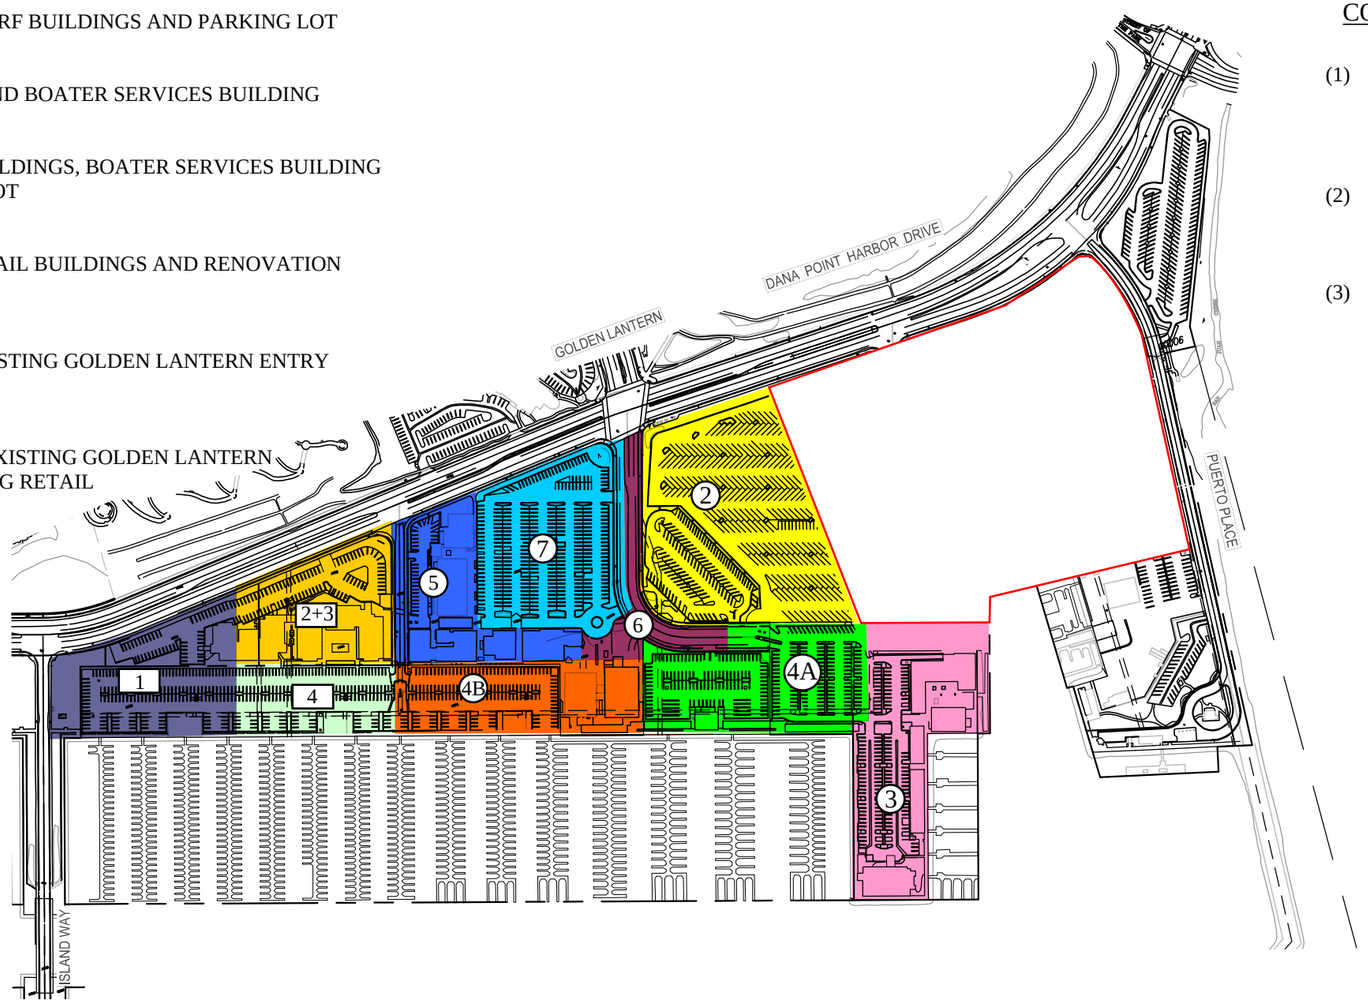

HOTEL DEMOLITION [H]

	PHASE 1	EXISTING PARKING LOT
	PHASE 2 + 3	EXISTING HOTEL AND STORM DRAIN
	PHASE 4	REMAINING PARKING LOT AREA

CONSTRUCTION DEMOLITION PHASING NOTES

(1) SITE ACCESS SHALL BE PROVIDED DURING DEMOLITION WORK VIA TEMPORARY ACCESS ROADWAYS COORDINATED WITH THE CONSTRUCTION EFFORTS.

(2) WHERE POSSIBLE, EXISTING PAVEMENT MAY BE MAINTAINED AND REHABILITATED FOR REUSE AS PART OF THE CONSTRUCTION.

(3) WITH THE COMPLETION OF THE PARKING STRUCTURE IN CONSTRUCTION PHASE 2, A NEW ACCESS ROAD FROM DANA POINT HARBOR DRIVE EAST OF THE PARKING STRUCTURE WILL BECOME AVAILABLE FOR SITE ACCESS DURING THE REMAINING CONSTRUCTION PHASES.

PREPARED BY:

TAIT
Since 1964

701 N. Parkcenter Drive
Santa Ana, CA 92705

p: 714/560/8200 f: 714/560/8211
www.tait.com

Los Angeles Ontario | Sacramento San Diego | San Francisco Boise | Dallas Denver | Phoenix Portland

DANA POINT HARBOR REVITALIZATION

DANA POINT HARBOR PARTNERS, LLC

BWP BURNHAM | WARD PROPERTIES · R.D.OLSON DEVELOPMENT · BELLWETHER FINANCIAL GROUP


8.1.3 Construction Mobilization and Staging Plan

PHASE 1

HOTEL AREA CONSTRUCTION MOBILIZATION AND STAGING PLAN
AFFORDABLE HOTEL CONSTRUCTION
(14 MONTHS)

LEGEND

- AREA UNDER CONSTRUCTION
- AREA COMPLETED
- CONSTRUCTION STAGING AREA

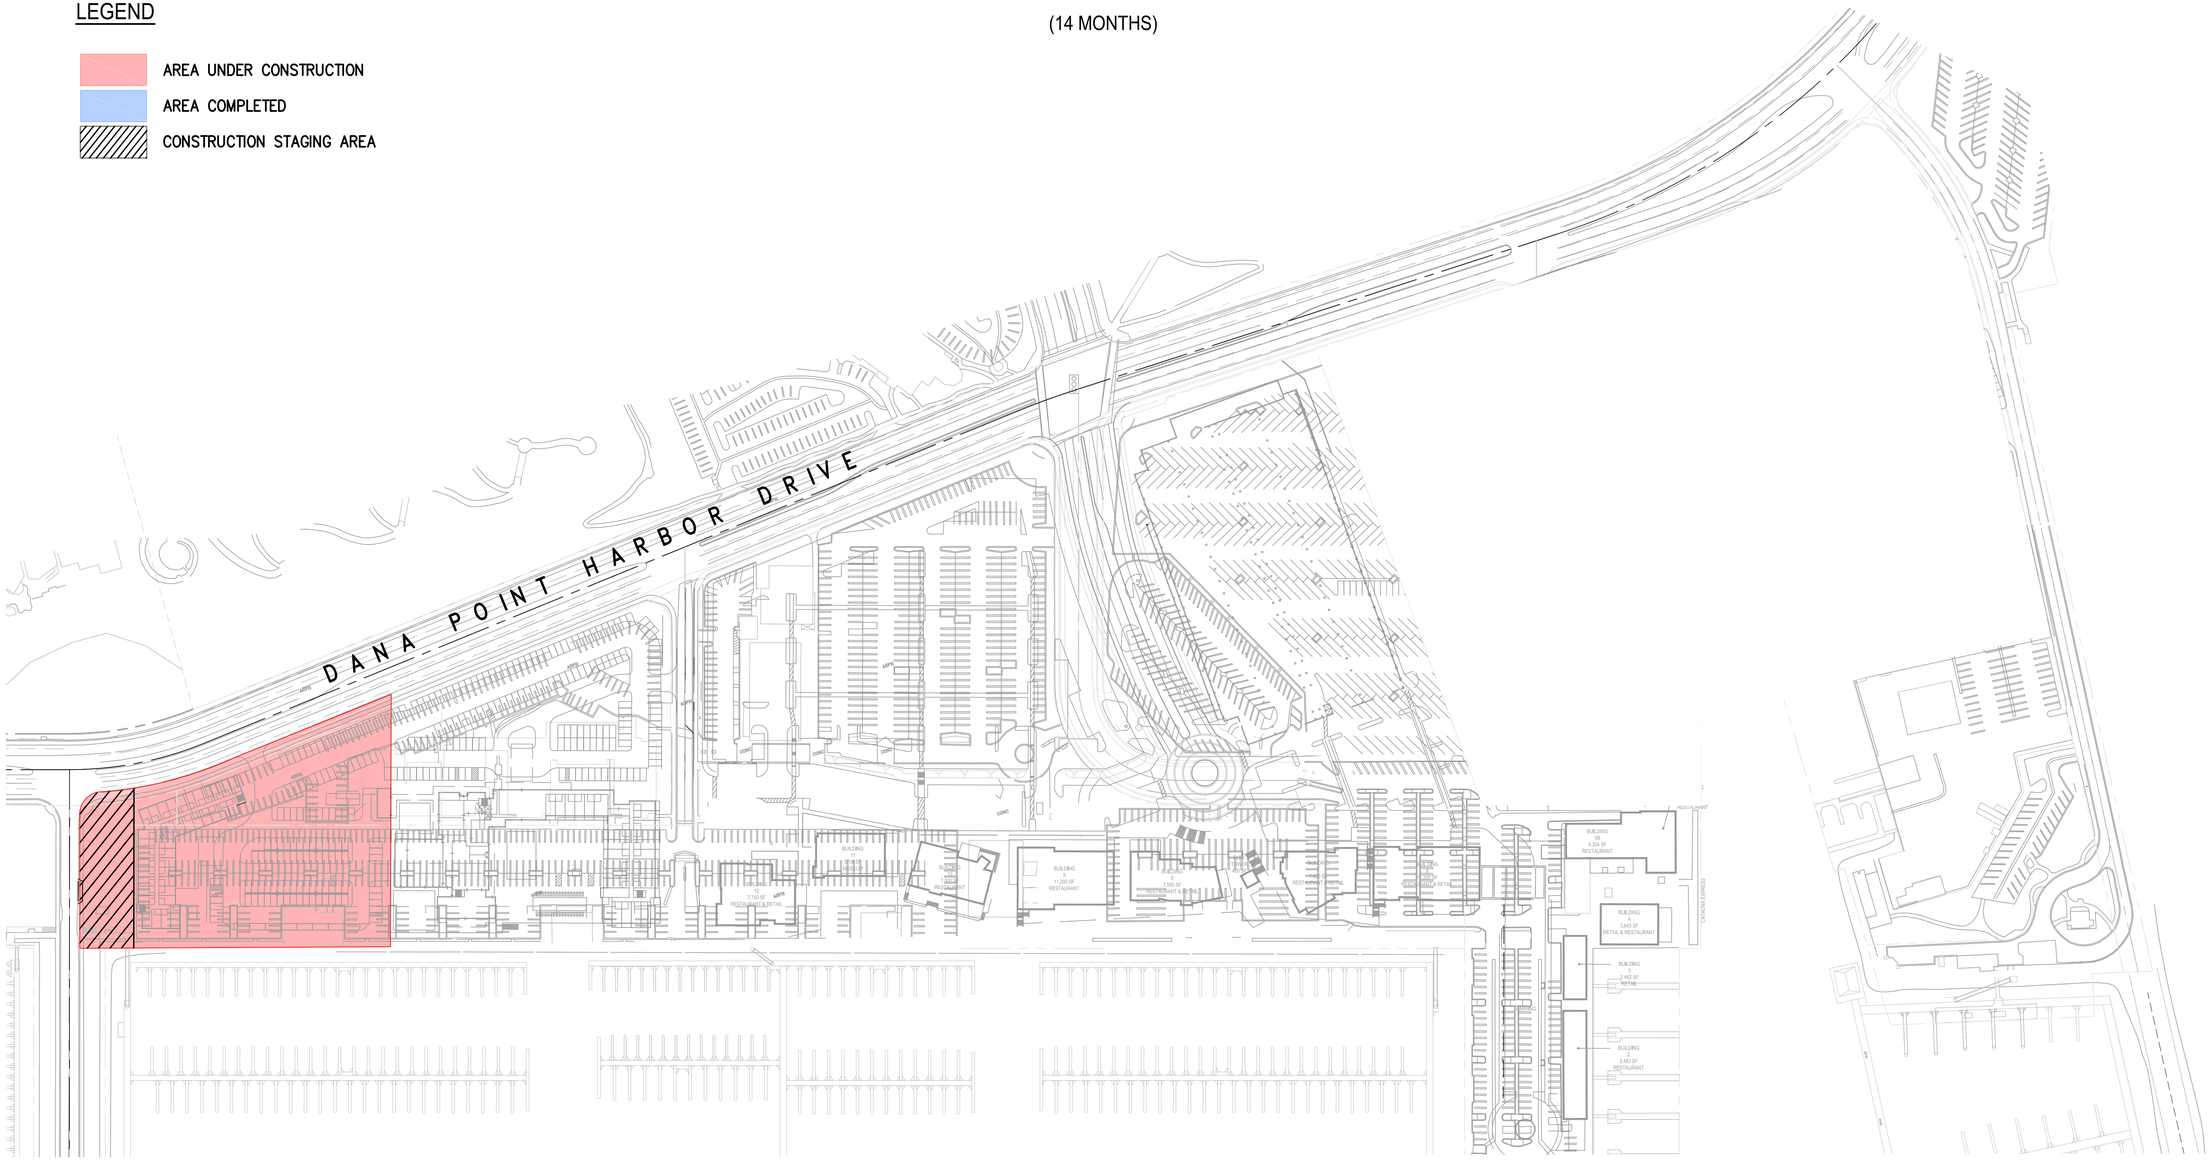

NO.	DATE	REVISIONS	ENGR.	APPROV.	DATE
7					
6					
5					
4					
3					
2					
1					

PREPARED UNDER THE SUPERVISION OF:
701 N. Parkcenter Drive
Santa Ana, CA 92705
p: 714/560/8200 f: 714/560/8211
www.tait.com
TAIT Since 1964
Los Angeles Ontario Sacramento San Diego San Francisco Boise Dallas Denver Phoenix Portland

9/20/18
DESIGN ENGINEER R.C.E. No. DATE

DRAWN BY:	DATE
DESIGNED BY:	DATE
CHECKED BY:	DATE
RECOMMENDED BY:	DATE

DANA POINT HARBOR REVITALIZATION

DANA POINT HARBOR PARTNERS, LLC

BWP BURNHAM | WARD PROPERTIES · R.D. OLSON DEVELOPMENT · BELLWETHER FINANCIAL GROUP

K:\Drawings\ME\ME03810 – Dana Point Harbor\ENG\Exhibit\Construction Phasing\Hotel\ME03810 Con Ph Htl.dwg PLOTTED: 9/20/2018 5:48:37 PM BY Chris Engelbach


8.1.3 Construction Mobilization and Staging Plan

PHASE 2&3

HOTEL AREA CONSTRUCTION MOBILIZATION AND STAGING PLAN
DEMOLITION OF EXISTING HOTELS AND STORM DRAIN LOCATION
(7 MONTHS)

LEGEND

- AREA UNDER CONSTRUCTION
- AREA COMPLETED
- CONSTRUCTION STAGING AREA

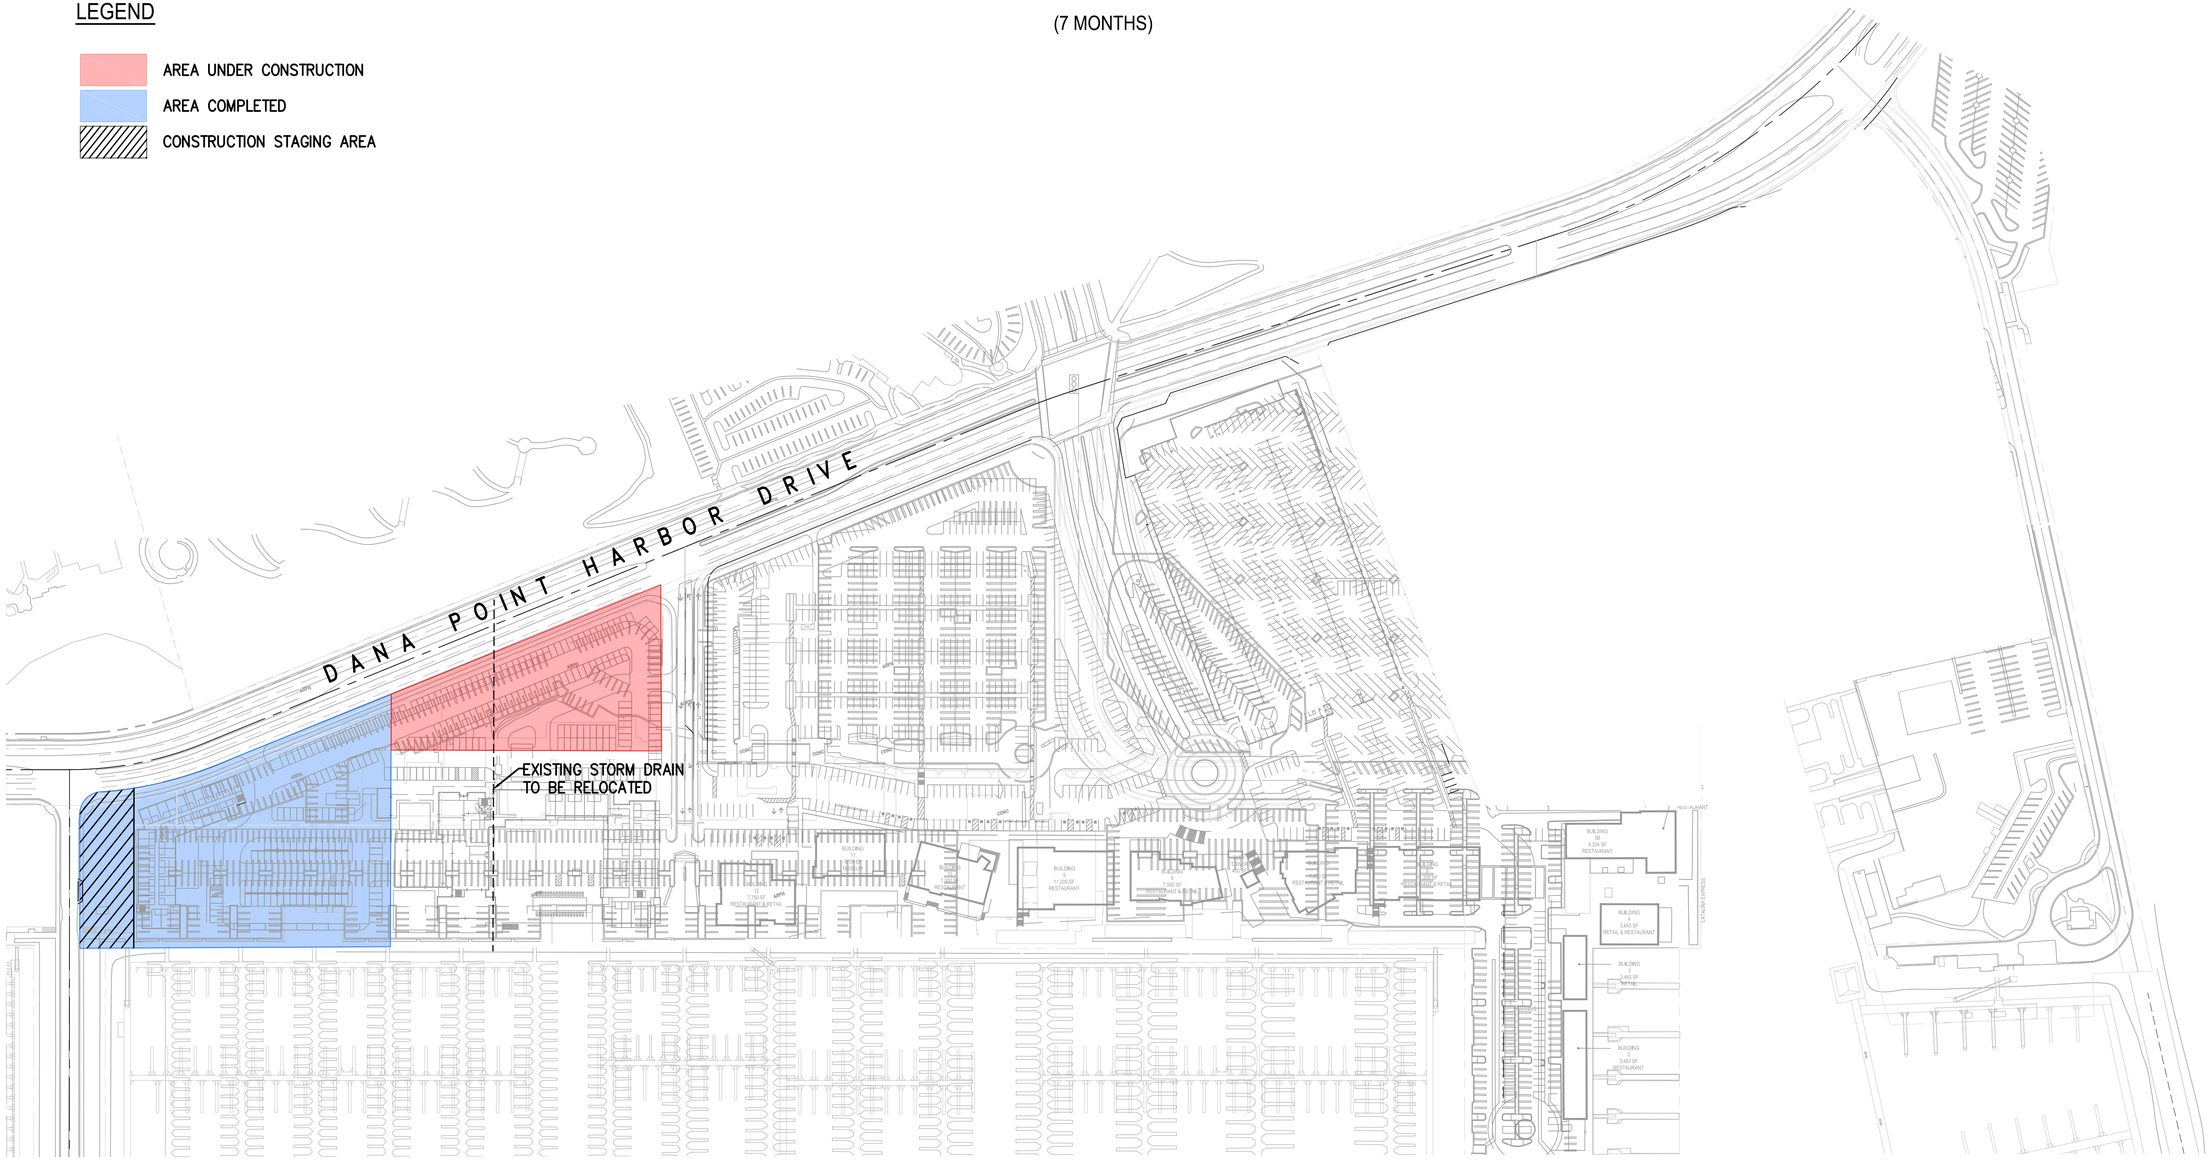

(PHASE 3 INCLUDES RELOCATION OF THE EXISTING ON-SITE STORM DRAIN LINE)

N

NO.	DATE	REVISIONS	ENGR.	APPROV.	DATE
7					
6					
5					
4					
3					
2					
1					

PREPARED UNDER THE SUPERVISION OF:
TAIT
Since 1964
701 N. Parkcenter Drive
Santa Ana, CA 92705
p: 714/560/8200 f: 714/560/8211
www.tait.com
Los Angeles Ontario | Sacramento San Diego | San Francisco Boise | Dallas Denver | Phoenix Portland
9/20/18
DESIGN ENGINEER R.C.E. No. DATE

DRAWN BY:		DATE
DESIGNED BY:		DATE
CHECKED BY:		DATE
RECOMMENDED BY:		DATE

DANA POINT HARBOR REVITALIZATION

DANA POINT HARBOR PARTNERS, LLC

BWP BURNHAM | WARD PROPERTIES · R.D. OLSON DEVELOPMENT · BELLWETHER FINANCIAL GROUP

K:\Drawings\WE\WE03810 – Dana Point Harbor\ENG\Exhibit\Construction Phasing\Hotel\WE03810 Con Ph Htl.dwg PLOTTED: 9/20/2018 5:48:57 PM BY Chris Engelbach


8.1.3 Construction Mobilization and Staging Plan

PHASE 4

HOTEL AREA CONSTRUCTION MOBILIZATION AND STAGING PLAN
CONSTRUCTION FULL SERVICE HOTEL AND BOATER PARKING FOR AREA 1C
(27 MONTHS)

LEGEND

- AREA UNDER CONSTRUCTION
- AREA COMPLETED
- CONSTRUCTION STAGING AREA

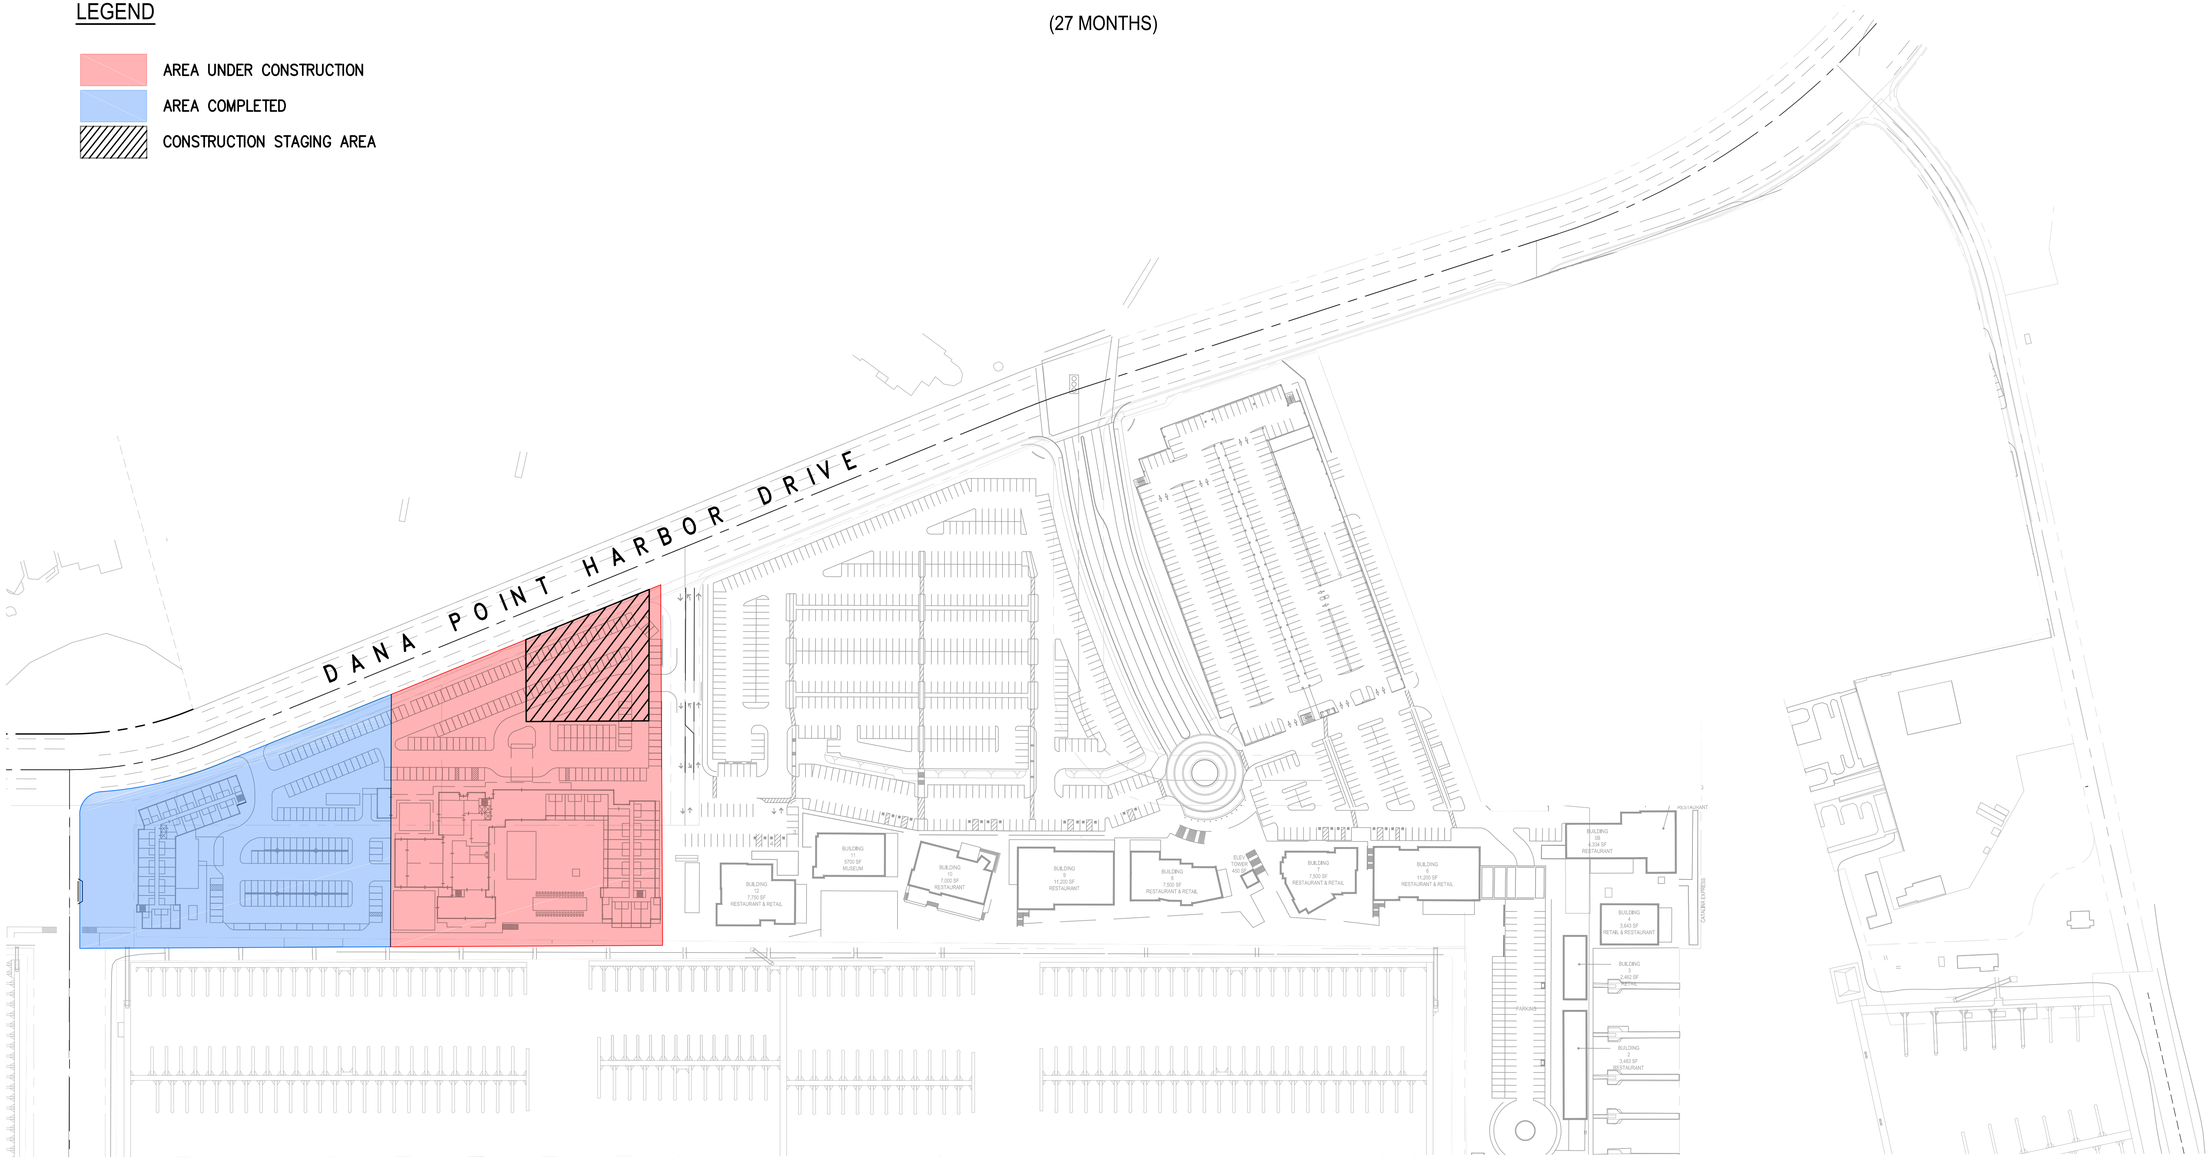

NO.	DATE	REVISIONS	ENGR.	APPROV.	DATE
7					
6					
5					
4					
3					
2					
1					

PREPARED UNDER THE SUPERVISION OF:
TAIT
Since 1964
701 N. Parkcenter Drive
Santa Ana, CA 92705
p: 714/560/8200 f: 714/560/8211
www.tait.com
Los Angeles Ontario Sacramento San Diego San Francisco Boise Dallas Denver Phoenix Portland
10/10/18
DESIGN ENGINEER R.C.E. No. DATE

DRAWN BY:	DATE
DESIGNED BY:	DATE
CHECKED BY:	DATE
RECOMMENDED BY:	DATE

DANA POINT HARBOR REVITALIZATION

DANA POINT HARBOR PARTNERS, LLC

BWP BURNHAM | WARD PROPERTIES · R.D. OLSON DEVELOPMENT · BELLWETHER FINANCIAL GROUP

K:\Drawings\WE\WE03810 - Dana Point Harbor\ENG\Exhibit\Construction Phasing\Hotel\WE03810 Con Ph HtlL.dwg PLOTTED: 10/10/2018 11:12:50 AM BY Chris Engelbach

SUMMARY		PARKING REQUIREMENTS	
SITE AREA (UNCONFIRMED)	275,419 SF	AFFORDABLE HOTEL 136 KEYS X 1.0 SPACE/KEY	136.0 SPACES
AFFORDABLE "SELECT SERVICE" HOTEL UNIT SIZE 13'-2"X23'-0" = 230 SF GROSS * MAY HAVE JULIET BALCONIES	136 KEYS	FULL SERVICE HOTEL 130 KEYS X 1.0 SPACE/KEY	130.0 SPACES
		FULL SERVICE MEETING 5000 S.F AT 1/100	50.0 SPACES
		MARINA SPACES REQUIRED	248.0 SPACES
FULL SERVICE HOTEL UNIT SIZE 13'-6"X30-0" = 405 SF GROSS 15 SUITES 145 MODULES * WITH BALCONIES	130 KEYS	TOTAL	564.0 SPACES
		PROVIDED	564 SPACES
MEETING ROOM	5,000 SF		
RESTAURANT	2,750 SF		
RETAIL	500 SF		
FITNESS	1,500 SF		

LEGEND:

- SERVICE ROUTE
- VEHICLE ROUTE: DROP-OFF & PARKING
- PEDESTRIAN ACCESS
- BIKE LANE
- OPEN SPACE

DANA POINT HARBOR DRIVE

CASITAS PLACE

FULL SERVICE HOTEL ARRIVAL

MARINA, SERVICE, AND AFFORDABLE HOTEL ARRIVAL

MARINA PARKING ARRIVAL BELOW

SHORT TERM PARKING 10 SPACES

ISLAND WAY

OPEN SPACE / RECREATION AREA

ROOF TERRACE

OPEN SPACE

MARINA DROP-OFF ZONE/ SHORT TERM PARKING

OPEN SPACE

OUTDOOR SEATING

HOTEL GARDEN TERRACE

OPEN SPACE / RECREATION AREA

ROOF TERRACE

BUILDING 13

MARINA PROMENADE

SELECT SERVICE HOTEL, 136 KEYS ON 4 LEVELS

FULL SERVICE HOTEL, 130 KEYS ON 4 LEVELS

0 30 60 120

1" = 30'

WATG

Dana Point Harbor Hotel

Dana Point, California

8.1.4 Site Development Plan

OPEN SPACE AND RECREATION PLAN

174056 | 15 OCTOBER 2018 | Conceptual Plans

LEGEND:

- SERVICE ROUTE
- VEHICLE ROUTE: DROP-OFF & PARKING
- PEDESTRIAN ACCESS
- BIKE LANE
- OPEN SPACE

LANDSCAPE SLOPED UP TO STREET GRADE

CASITAS PLACE

MARINA, SERVICE, AND AFFORDABLE HOTEL ENTRY

BIKE LANE

MARINA AND HOTEL PARKING

BACK OF HOUSE

SERVICE ENTRY

COMBINED SCREENED TRASH

STORAGE

SERVICE DOCK

SERVICE ROUTE

GUESTROOMS

BOH

ENTRY: DROP-OFF & GUEST LOADING

EXISTING LANDSCAPE AREA

ISLAND WAY

BOH STOR.

LOBBY/ DINING

POOL DECK

MARINA DROP-OFF ZONE/ SHORT TERM PARKING

COVERED PARKING 283 SPACES

MARINA FACILITIES 2,500 S.F.

FITNESS 1,500 S.F.

POOL ABOVE

POOL PUMP

PEDESTRIAN ACCESS

MARINA ACCESS

HOTEL STAIR ACCESS

MARINA PROMENADE

MAIN VEHICLE ACCESS

SHORT TERM PARKING 10 SPACES

VALET

BUILDING 13

MARINA FACILITIES 1,750 S.F.

0 30 60 120

1" = 30'

WATG

Dana Point Harbor Hotel

Dana Point, California

8.1.4 Site Development Plan

LEVEL 1 PLAN - CIRCULATION PLAN

174056 | 15 OCTOBER 2018 | Conceptual Plans

LEGEND:

- SERVICE ROUTE
- VEHICLE ROUTE: DROP-OFF & PARKING
- PEDESTRIAN ACCESS
- BIKE LANE
- OPEN SPACE

SURFACE PARKING, 281 SPACES

BIKE LANE

PEDESTRIAN ACCESS & SIDEWALK/HARDSCAPE

CASITAS PLACE

HOTEL ARRIVAL

SURFACE PARKING

BIKE LANE

MARINA, SERVICE, AND AFFORDABLE HOTEL ENTRY

VALET PARKING

ENTRY: DROP-OFF & GUEST LOADING

AFFORDABLE HOTEL
136 KEYS ON 4 LEVELS

MEETING DROP-OFF WHEN REQUIRED

MEETING ROOM
500 S.F.

COMBINED SCREENED TRASH

SERVICE DOCK

ARRIVAL GARDEN

M

W

MEETING ROOM(S)
1500 S.F.

LOBBY/ RECEPTION

BOH

BOAT & HOTEL PARKING ACCESS BELOW

SHORT TERM PARKING
10 SPACES

SERVICE ROUTE

COFFEE/ RETAIL

LAWN & GAMES

GUESTROOMS

EXISTING LANDSCAPE AREA

ENTRY: DROP-OFF & GUEST LOADING

GUESTROOMS

MEETING ROOM(S)
3000 S.F.

BOH

M

W

KITCHEN

SURFACE PARKING

CABANAS

VALET

TO RETAIL

ISLAND WAY

POOL DECK

FIRE PLACE

POOL

BUILDING 13

RESTAURANT

FUNCTION LAWN

OUTDOOR SEATING

HOTEL ACCESS/ENTRY FROM MARINA(STAIRS)

TO RETAIL

FULL SERVICE HOTEL,
130 KEYS ON 4 LEVELS

BOAT ACCESS

TO ISLAND OVER BRIDGE

0 30 60 120

1" = 30'

WATG

Dana Point Harbor Hotel

Dana Point, California

8.1.4 Site Development Plan

LEVEL 2 PLAN - CIRCULATION PLAN

174056 | 15 OCTOBER 2018 | Conceptual Plans



8.1.4 Site Development Plan


DANA POINT HARBOR DRIVE
GOLDEN LANTERN
CASITAS PLAZA
ISLAND WAY
WEST BASIN
EAST BASIN
BROKER DOCK
BAIT PENS
G1
W1
W2
W3
W4
W5
W6
W7
W8
W9
W10
W11
W12
W13
W14
W15
W16
W17
W18
W19
W20
W21
E1
E2
SOUTH - MARINA SIDE



NORTH - STREET SIDE



WEST



EAST

0 8' 32' 100'

1/16" = 1'

WATG

Dana Point Harbor Hotel

Dana Point, California

8.1.5 Building Elevations

ELEVATIONS - FULL SERVICE HOTEL

174056 | 1 May 2017 | Concept Design



EAST



NORTH



WEST



SOUTH - PROMENADE

0 8′ 32′ 100′

1/16” = 1’

WATG


Dana Point Harbor Hotel

Dana Point, California

8.1.5 Building Elevations

ELEVATIONS - AFFORDABLE SELECT SERVICE HOTEL

174056 | 1 May 2017 | Concept Design

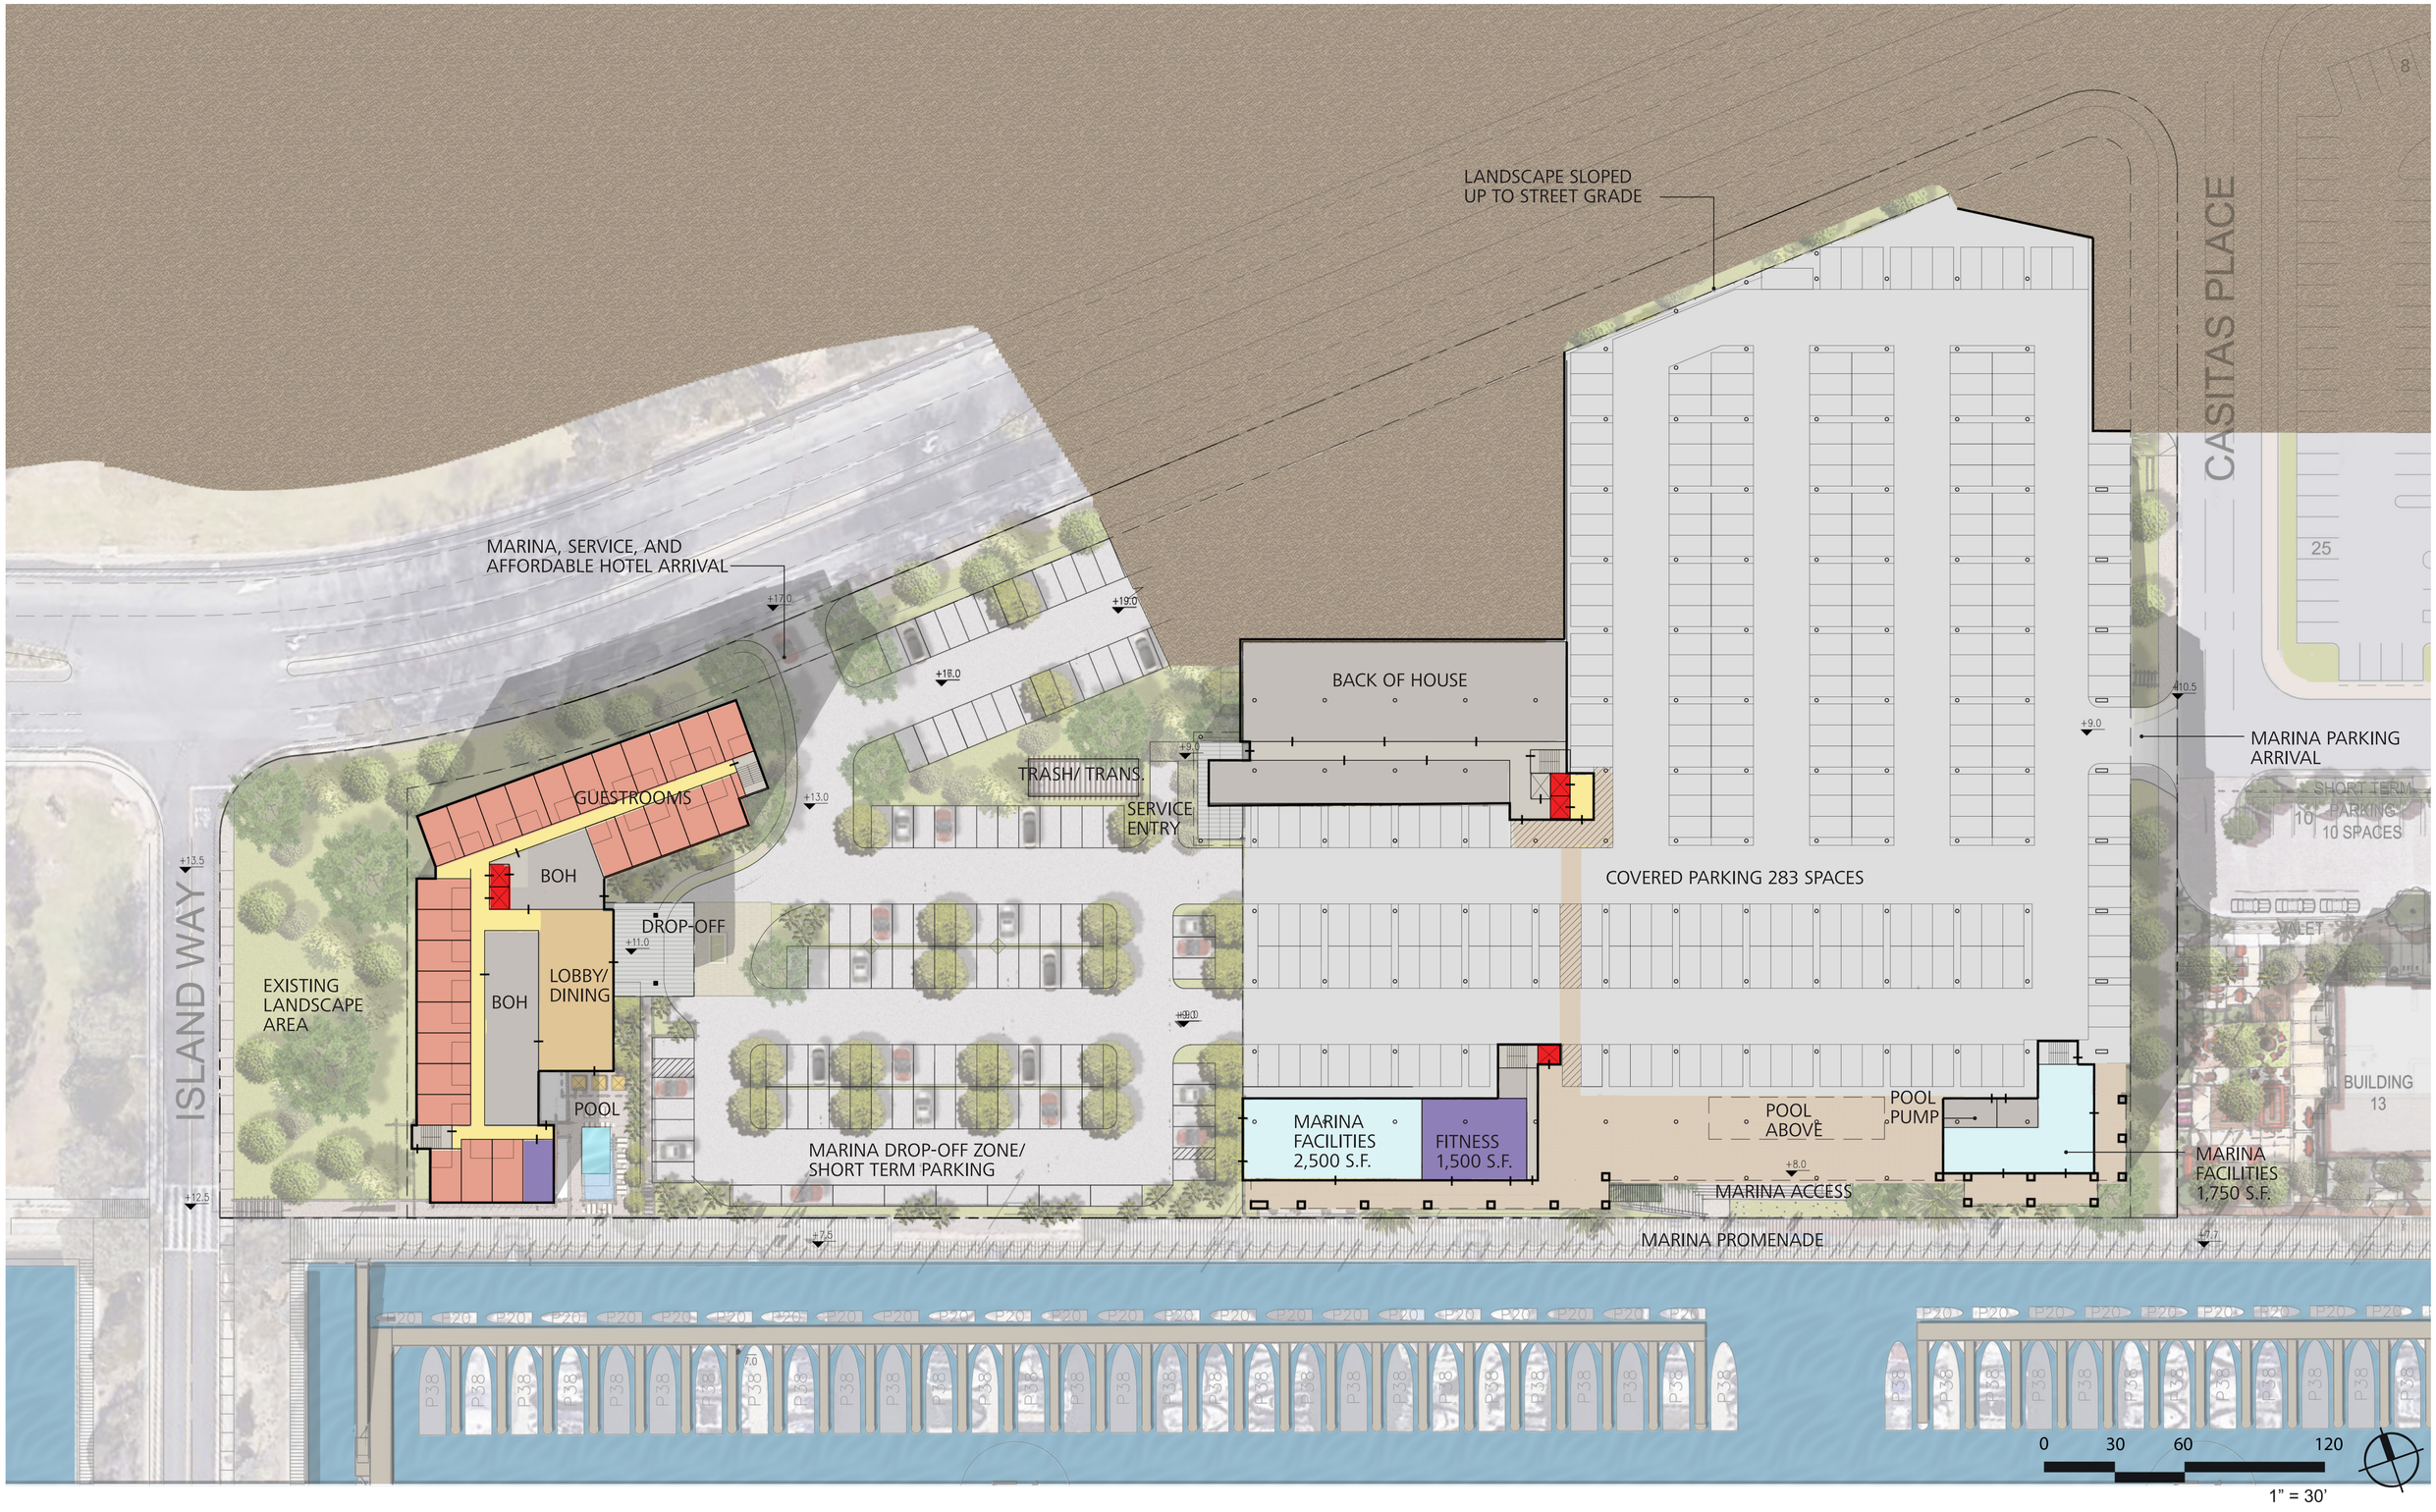

WATG

Dana Point Harbor Hotel

Dana Point, California

8.1.6 Schematic Floor Plans

LEVEL 1 PLAN - MARINA & AFFORDABLE HOTEL ARRIVAL

174056 | 1 May 2017 | Concept Design



WATG

Dana Point Harbor Hotel

Dana Point, California

8.1.6 Schematic Floor Plans

LEVEL 2 PLAN - FULL SERVICE HOTEL ARRIVAL

174056 | 1 May 2017 | Concept Design



WATG

Dana Point Harbor Hotel

Dana Point, California

8.1.6 Schematic Floor Plans

LEVEL 3 PLAN - GUESTROOMS

174056 | 1 May 2017 | Concept Design